


Appendix C

BOTANICAL NAME	COMMON NAME	SYMBOL	COUNT	SIZE
Trees				
Amelanchier x grandiflora 'Princess Diana'	Princess Diana Serviceberry	C	14	4cm Cal.
Chamaecyparis nootkatensis	Yellow Cedar	Y	10	1.5m
Picea glauca	White Spruce	Pg	4	3m
Betula nigra	River Birch	B	1	4cm Cal.
Tsuga mertensiana	Mountain Hemlock	Tm	32	1.5m
Shrubs				
Amelanchier alnifolia	Serviceberry	m	5	#1 pot
Cornus stolonifera	Redtwig Dogwood	Cs	15	#1 pot
Pinus mugo pumilo	Mugo Pine	Pm	24	#5 pot
Rosa explorer 'Simon Fraser'	Simon Fraser Rose (med pink - 2')	RS	7	#1 pot
Rosa woodsii	Wood's Rose	w	66	#1 pot
Rhododendron PJM	Rhododendron	Rh	11	#1 pot
Rubus parviflorus	Thimbleberry	Rp	37	#1 pot
Spiraea douglasii	Hardhack	Sd	81	#1 pot

BOTANICAL NAME	COMMON NAME	SYMBOL	COUNT	SIZE
Ornamental Grasses				
Calamagrostis x acutifolia 'Karl Foerster'	Feather Reed Grass	Ck	422	#1 pot
Deschampsia caespitosa 'Bronzeschleier'	Bronzeschleier Tufted Hair Grass	Dc	367	#1 pot
Helictotrichon sempervirens	Blue Oat Grass	H	167	#1 pot
Miscanthus sinensis purpurascens	Flame Grass	MP	87	#1 pot
Ferns				
Blechnum spicant	Deer Fern	df	106	#1 pot
Polystichum munitum	Sword Fern	sf	312	#1 pot
Groundcovers				
Arctostaphylos uva-ursi	Kinnikinnick	k	44	10cm pot
Perennials				
Hosta 'august moon'	August Moon Hosta	HA	24	#1 pot
Astilbe chinensis Pumila	Chinese Astilbe	C	38	#1 pot
Echinacea purpurea	Purple Coneflower	Ep	141	#1 pot
Rudbeckia fulgida 'Goldsturm'	Goldsturm Cone Flower	rg	167	#1 pot
Rudbeckia nitida 'herbstsonne'	Herbstsonne Rudbeckia	Rn	41	#1 pot
Ligularia stenocephala 'The Rocket'	Rocket	Li	90	#1 pot
Nepeta x 'Dropmore Blue'	Dropmore Blue Catmint	N	112	#1 pot
Salvia nemorosa 'Sensation Deep Rose Improved'	Deep Rose Salvia	Sn	32	#1 pot

Hydroseed Mix: Terrasol 'Lower Growing Mix'
Sheeps Fescue 20%
Hard Fescue 20%
Creeping Red Fescue 30%
Perennial Ryegrass, Turf Type 30%
Rate: 2kg/100sq m

NOTE:
All Landscaping to be Installed to the BCSLA Standards
All Planting Beds & Lawn to be Irrigated by an Accredited Irrigation Professional (IIABC)

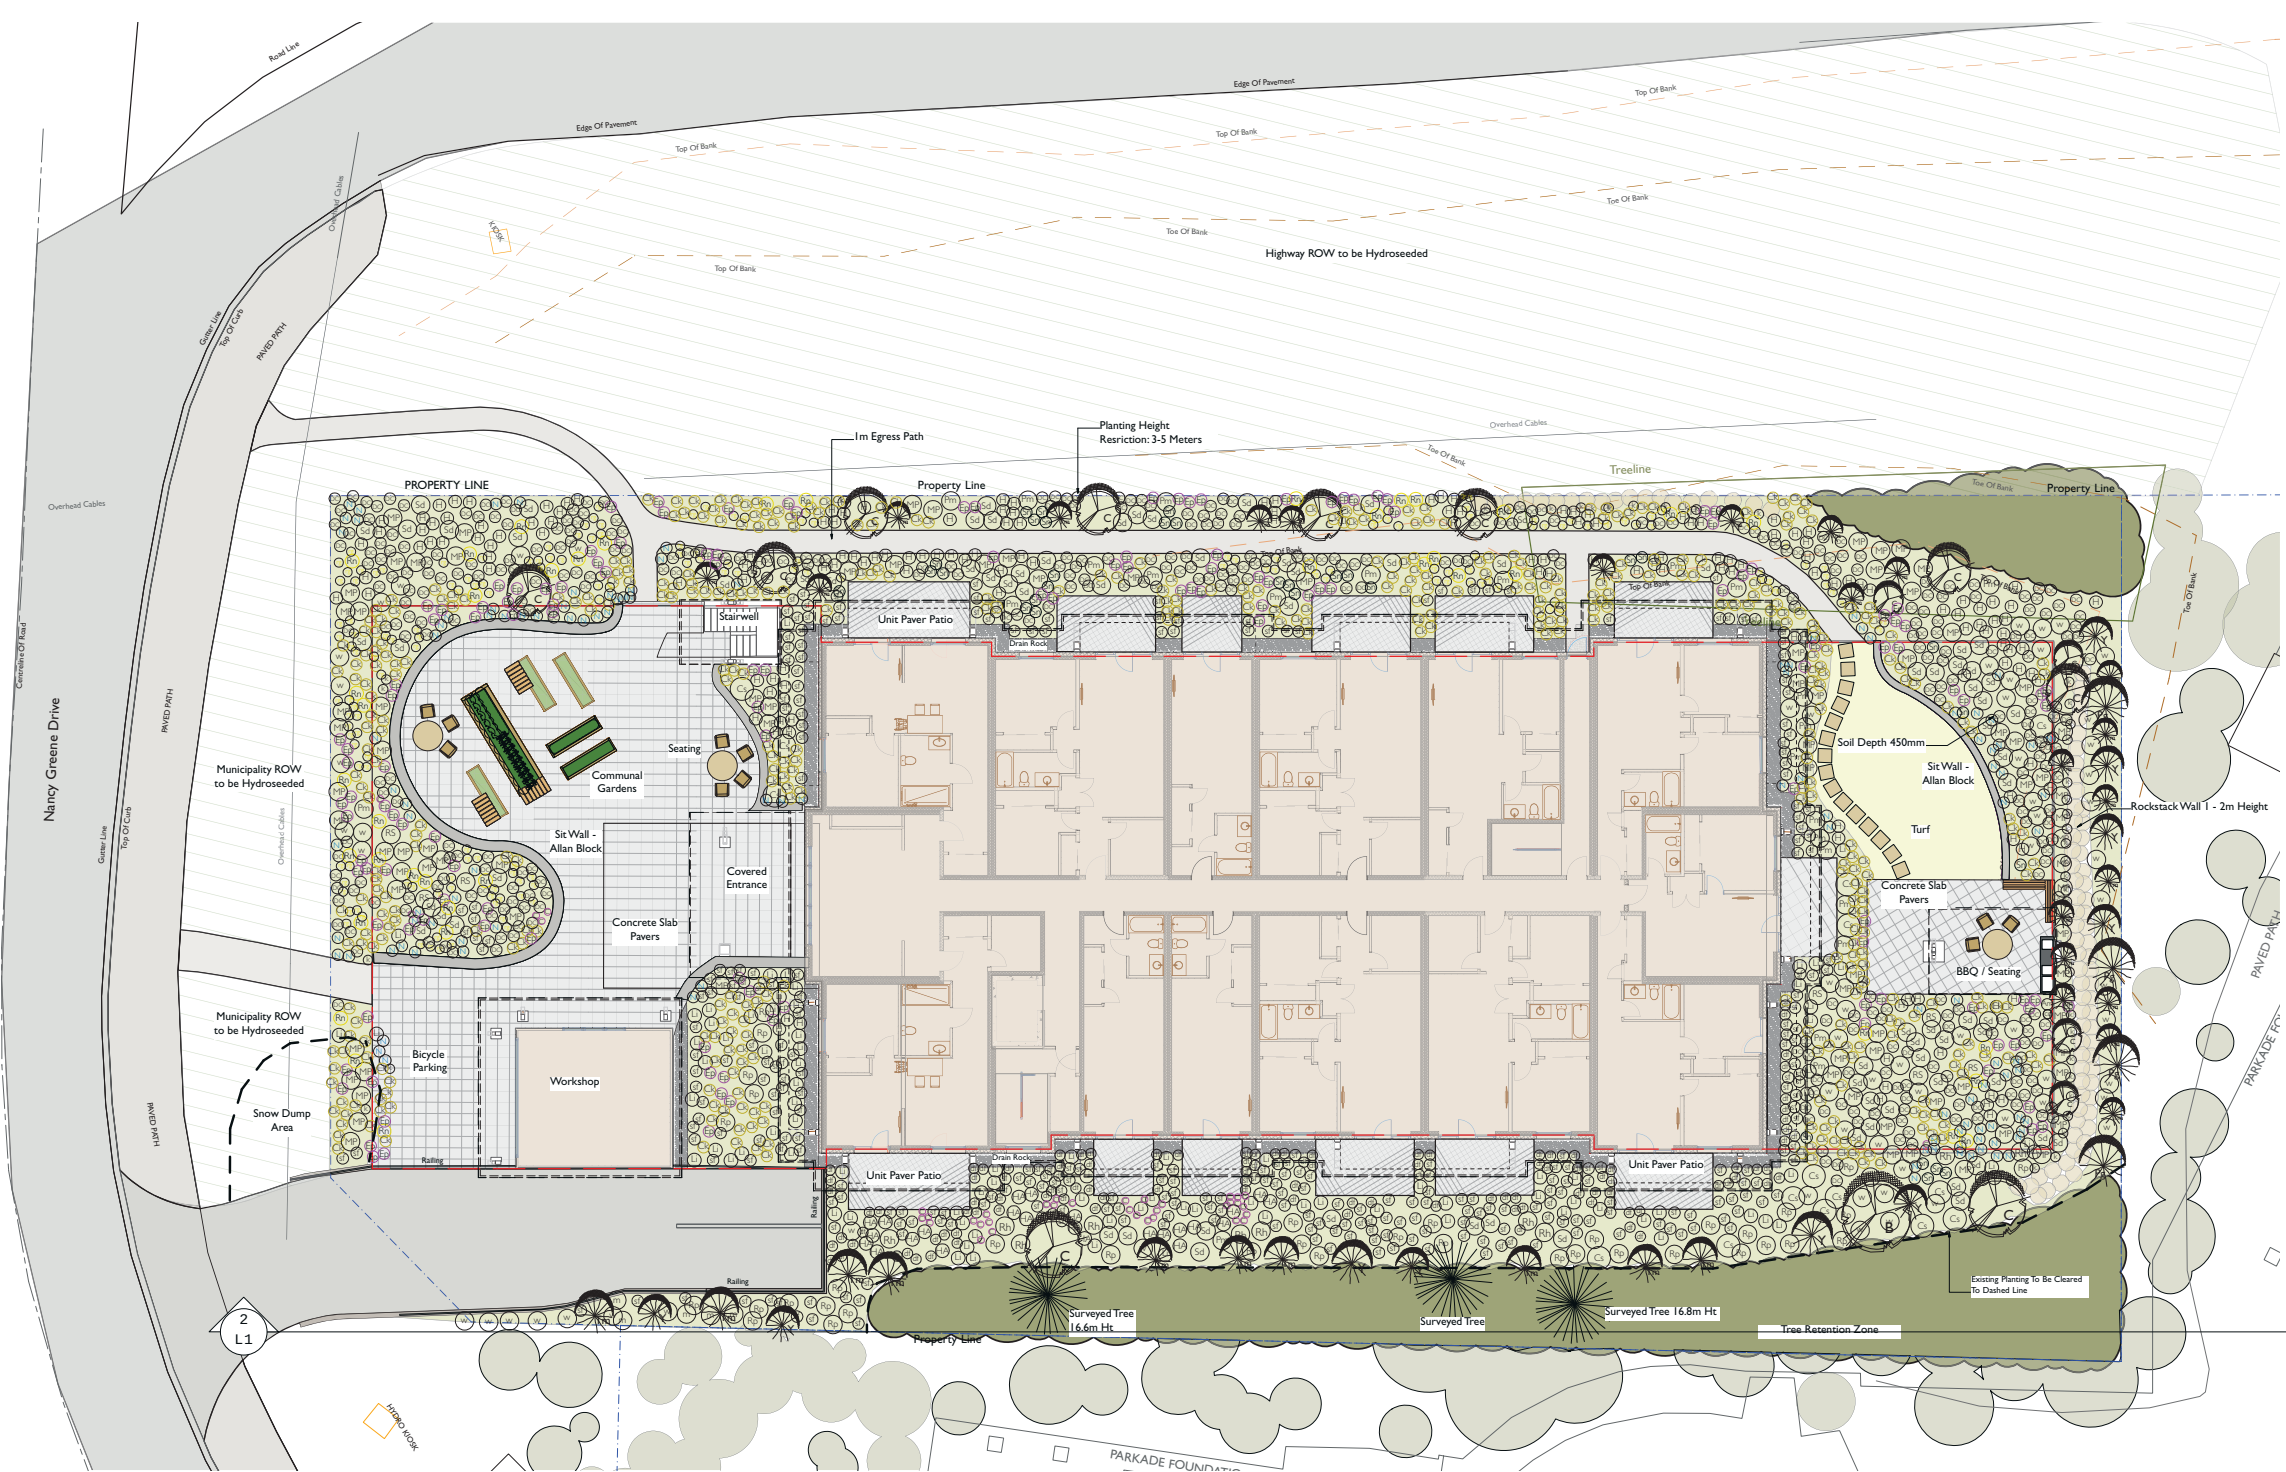

2 South East Boundary - Elevation
Scale 1:150

Existing Rock Face Along Boundary

2, March 10, 2020 Garbage Room & Loading
1, February 5, 2020 Municipality Staff Meeting

TOM BARRATT LTD.
Landscape Architects
8605 Drifter Way Whistler, BC Canada V8E 0G2
T:604.932.3040 info@tbla.com
www.tbla.com


PROJECT

7104 Nancy
Greene Drive

DRAWING TITLE

Planting Plan

DATE	January 29, 2020	SCALE	1:150
PROJECT #	945	ITEM	
REVISION #	0	SHEET	LI

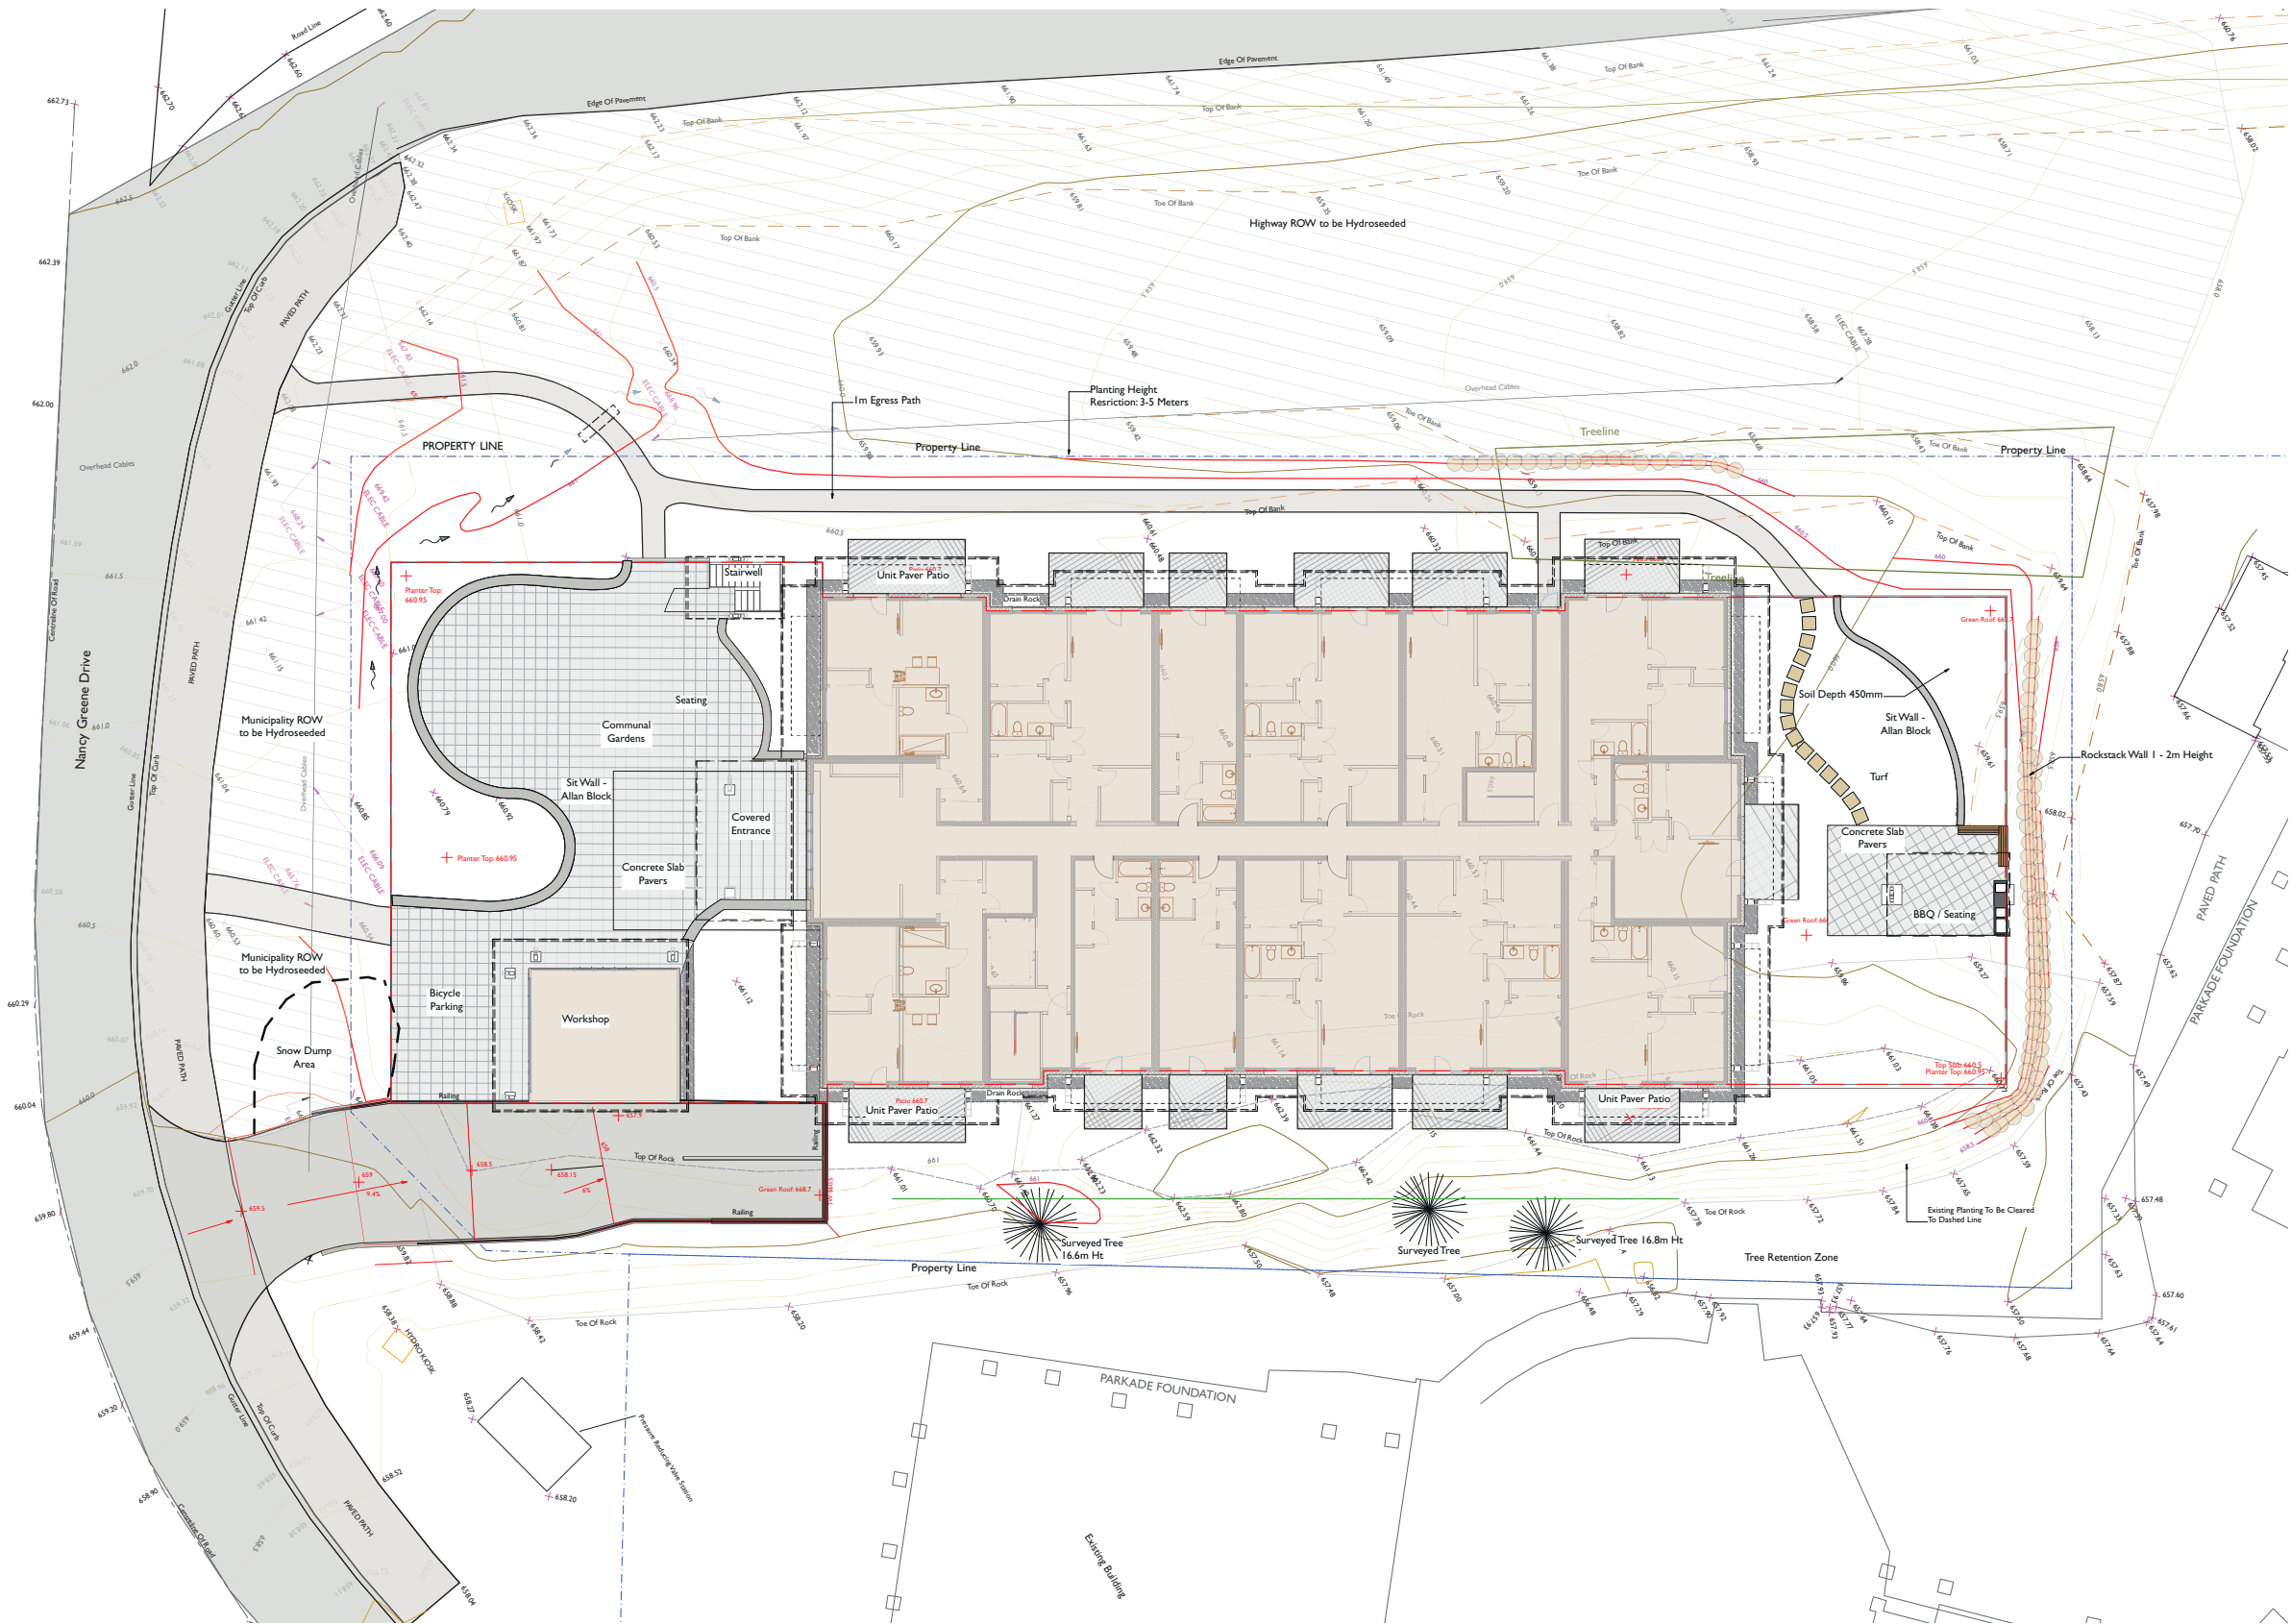

2 March 10, 2020 Garbage Room & Loading
1 February 5, 2020 Municipality Staff Meeting



TOM BARRATT LTD.
Landscape Architects

8605 Drifter Way Whistler, BC Canada V8E 0G2
T.604.932.3040 info@tbla.com
www.tbla.com

PROJECT

**7104 Nancy
Greene Drive**

DRAWING TITLE

Grading Plan

DATE	January 29, 2020	SCALE	1:150
PROJECT #	945	ITEM	
REVISION #	0	SHEET	L2



2. March 10, 2020 Garbage Room & Loading
1. February 5, 2020 Municipality Staff Meeting



TOM BARRATT LTD.
Landscape Architects

8605 Drifter Way Whistler, BC Canada V8E 0G2
T.604.932.3040 info@tbla.com
www.tbla.com


PROJECT

**7104 Nancy
Greene Drive**

DRAWING TITLE

Existing Conditions

DATE	January 29, 2020	SCALE	1:150
PROJECT #	945	ITEM	
REVISION #	0	SHEET	L2.2

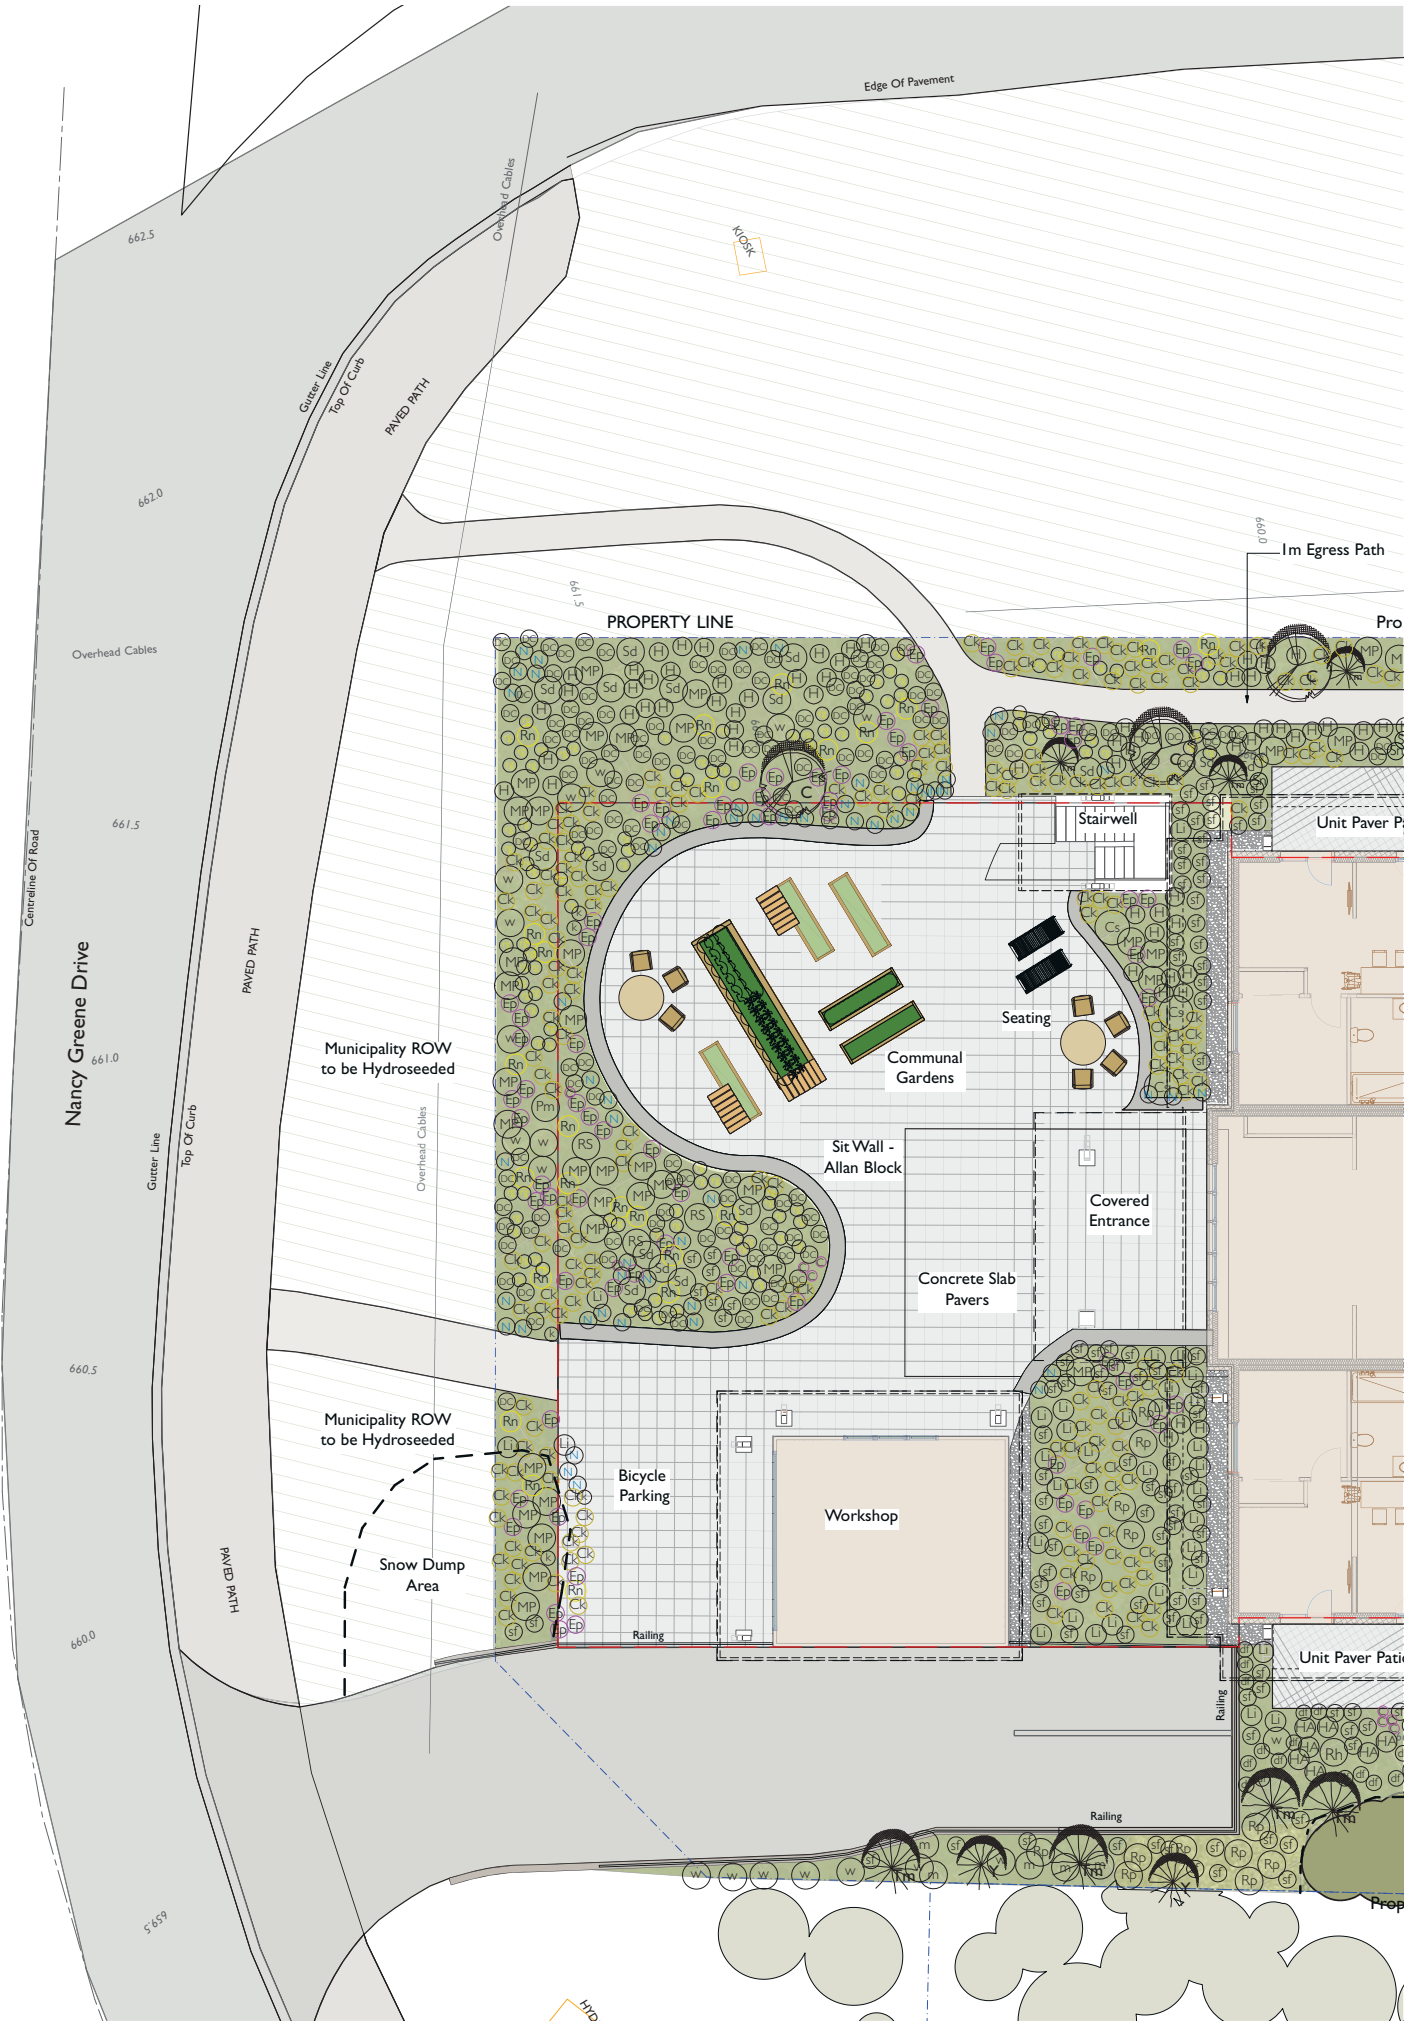

Landscape Features



Community Garden Beds



Allan Block Walls



Paving Style




Patio Seating



Planting Style



Highway Right of Way Planting Style

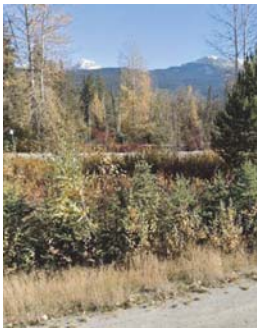

2 March 10, 2020 Garbage Room & Loading
1 February 5, 2020 Municipality Staff Meeting



TOM BARRATT LTD.
Landscape Architects
8605 Drifter Way Whistler, BC Canada V8E 0G2
T.604.932.3040 info@tbla.com
www.tbla.com


PROJECT

**7104 Nancy
Greene Drive**

DRAWING TITLE

Front Courtyard

DATE	January 29, 2020	SCALE	1:100
PROJECT #	945	ITEM	
REVISION #	0	SHEET	L3

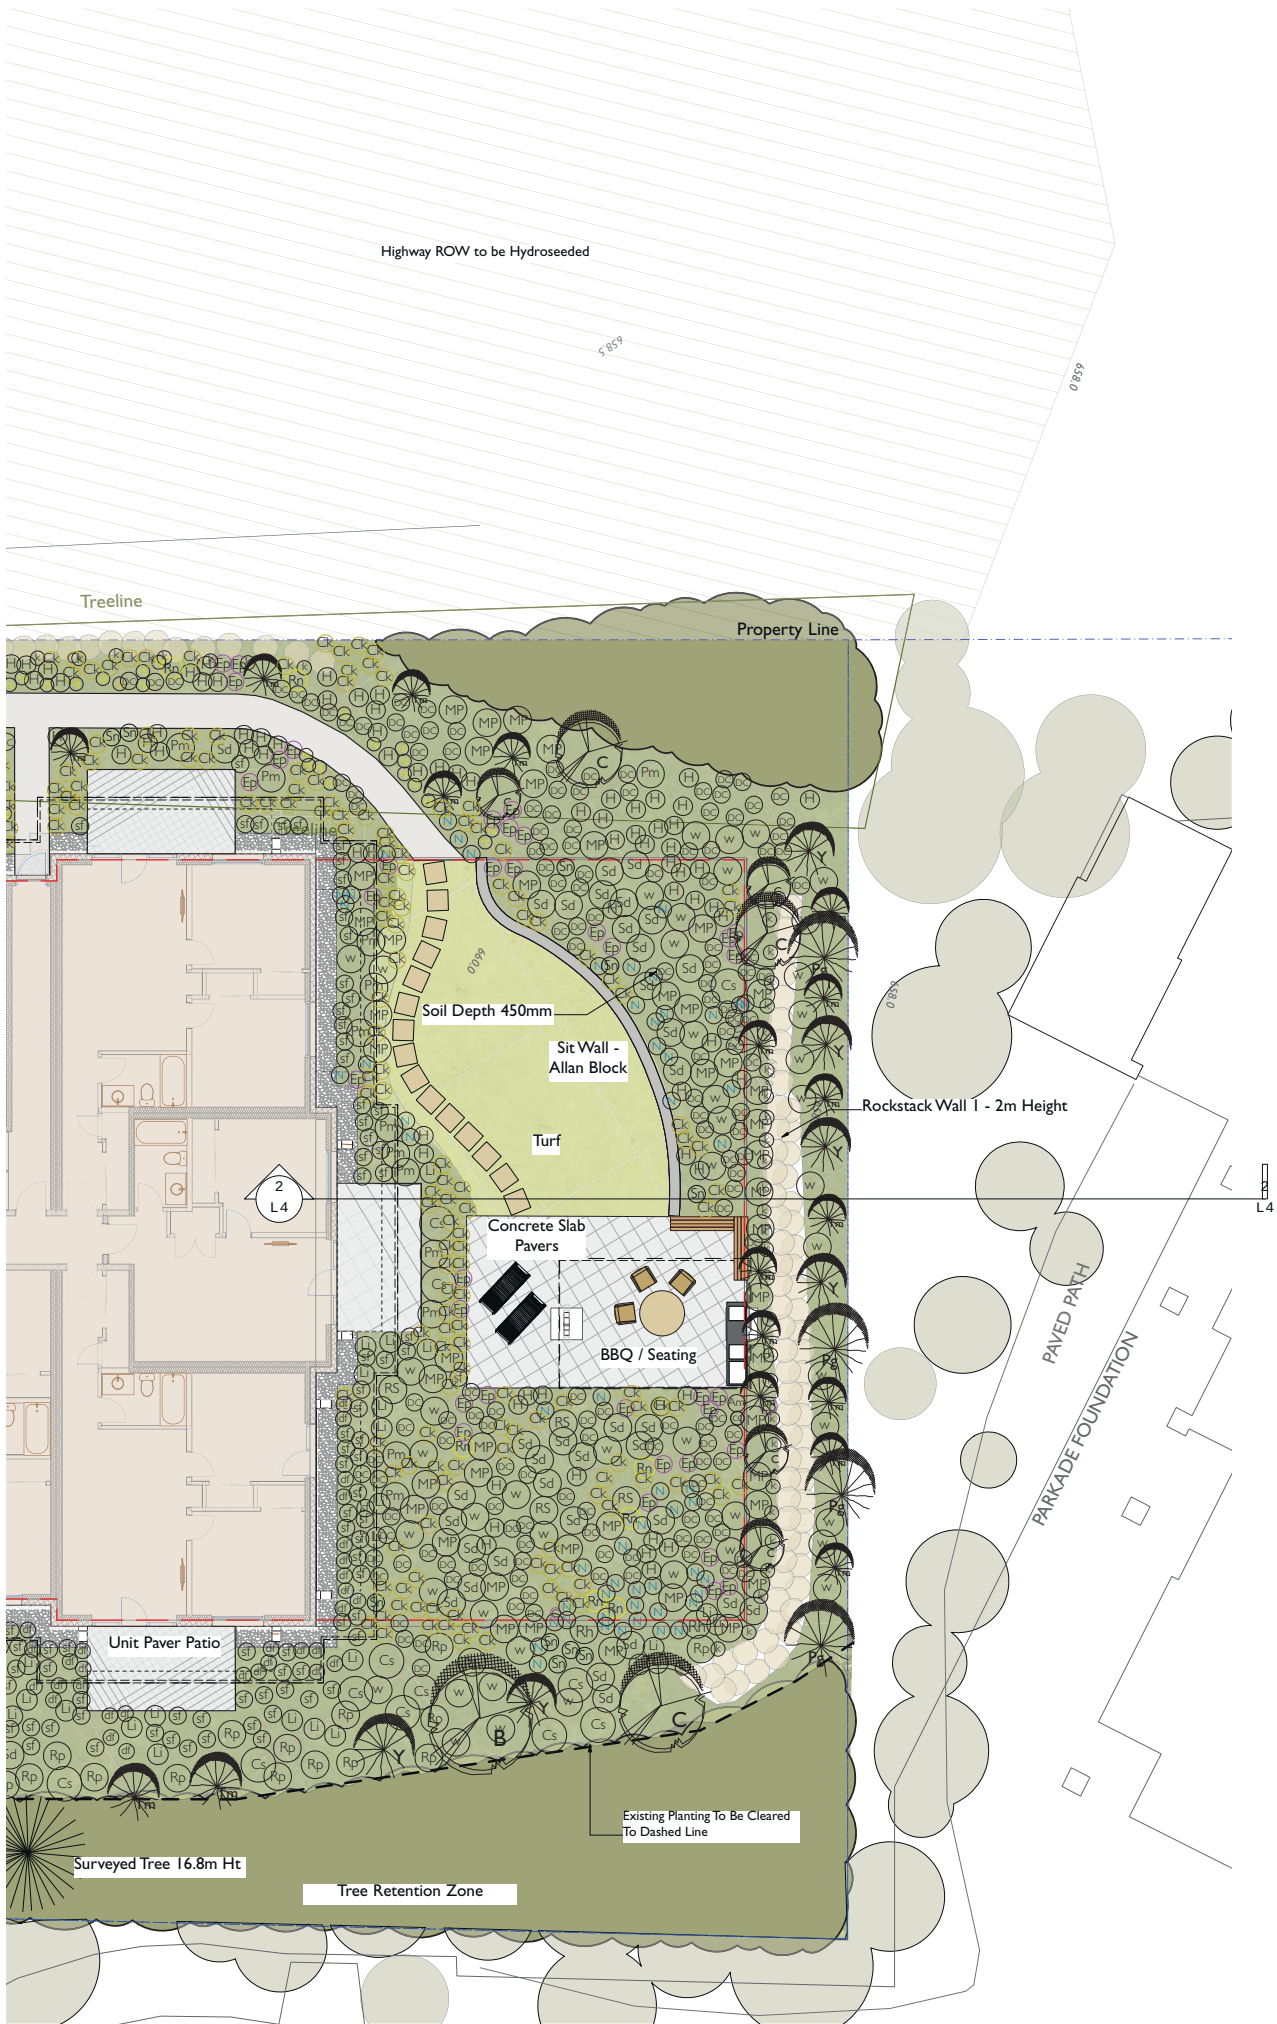

Landscape Features



Allan Block Walls



Concrete Pavers



Covered Communal BBQ Area



Maglin Seats

Planting Style



Ornamental Grasses




Mountain Hemlock



Mixed Shrubs for Screening To Footpath



Mixed Perennial Plants

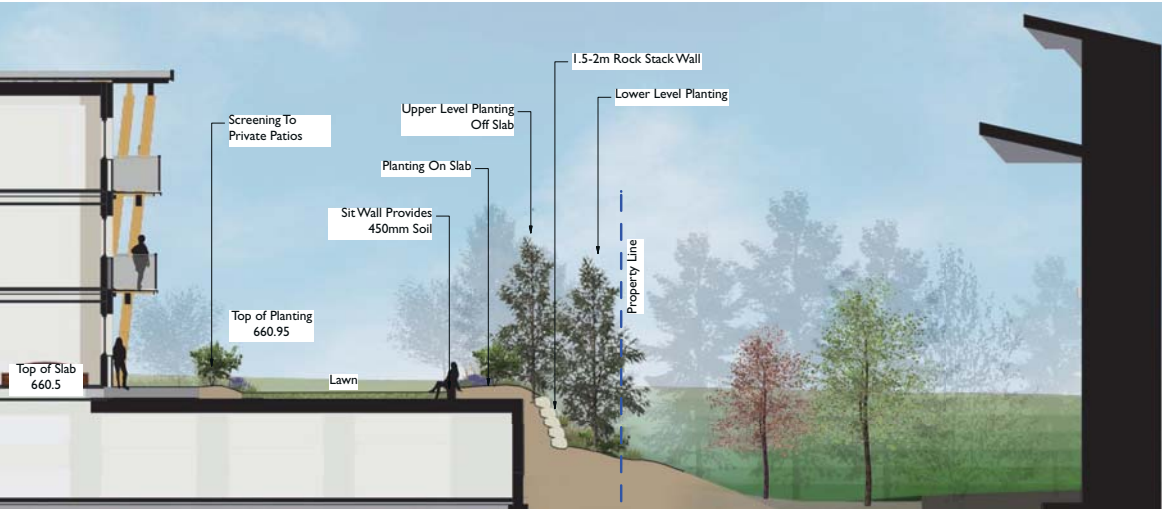

2 Site Section
Scale 1:100

2. March 10, 2020 Garbage Room & Loading
1. February 5, 2020 Municipality Staff Meeting



TOM BARRATT LTD.
Landscape Architects

8605 Drifter Way Whistler, BC Canada V8E 0G2
T.604.932.3040 info@tbla.com
www.tbla.com

PROJECT

7104 Nancy
Greene Drive

DRAWING TITLE

Landscape Plan
Back Garden

DATE	January 29, 2020	SCALE	1:100
PROJECT #	945	ITEM	
REVISION #	0	SHEET	L4