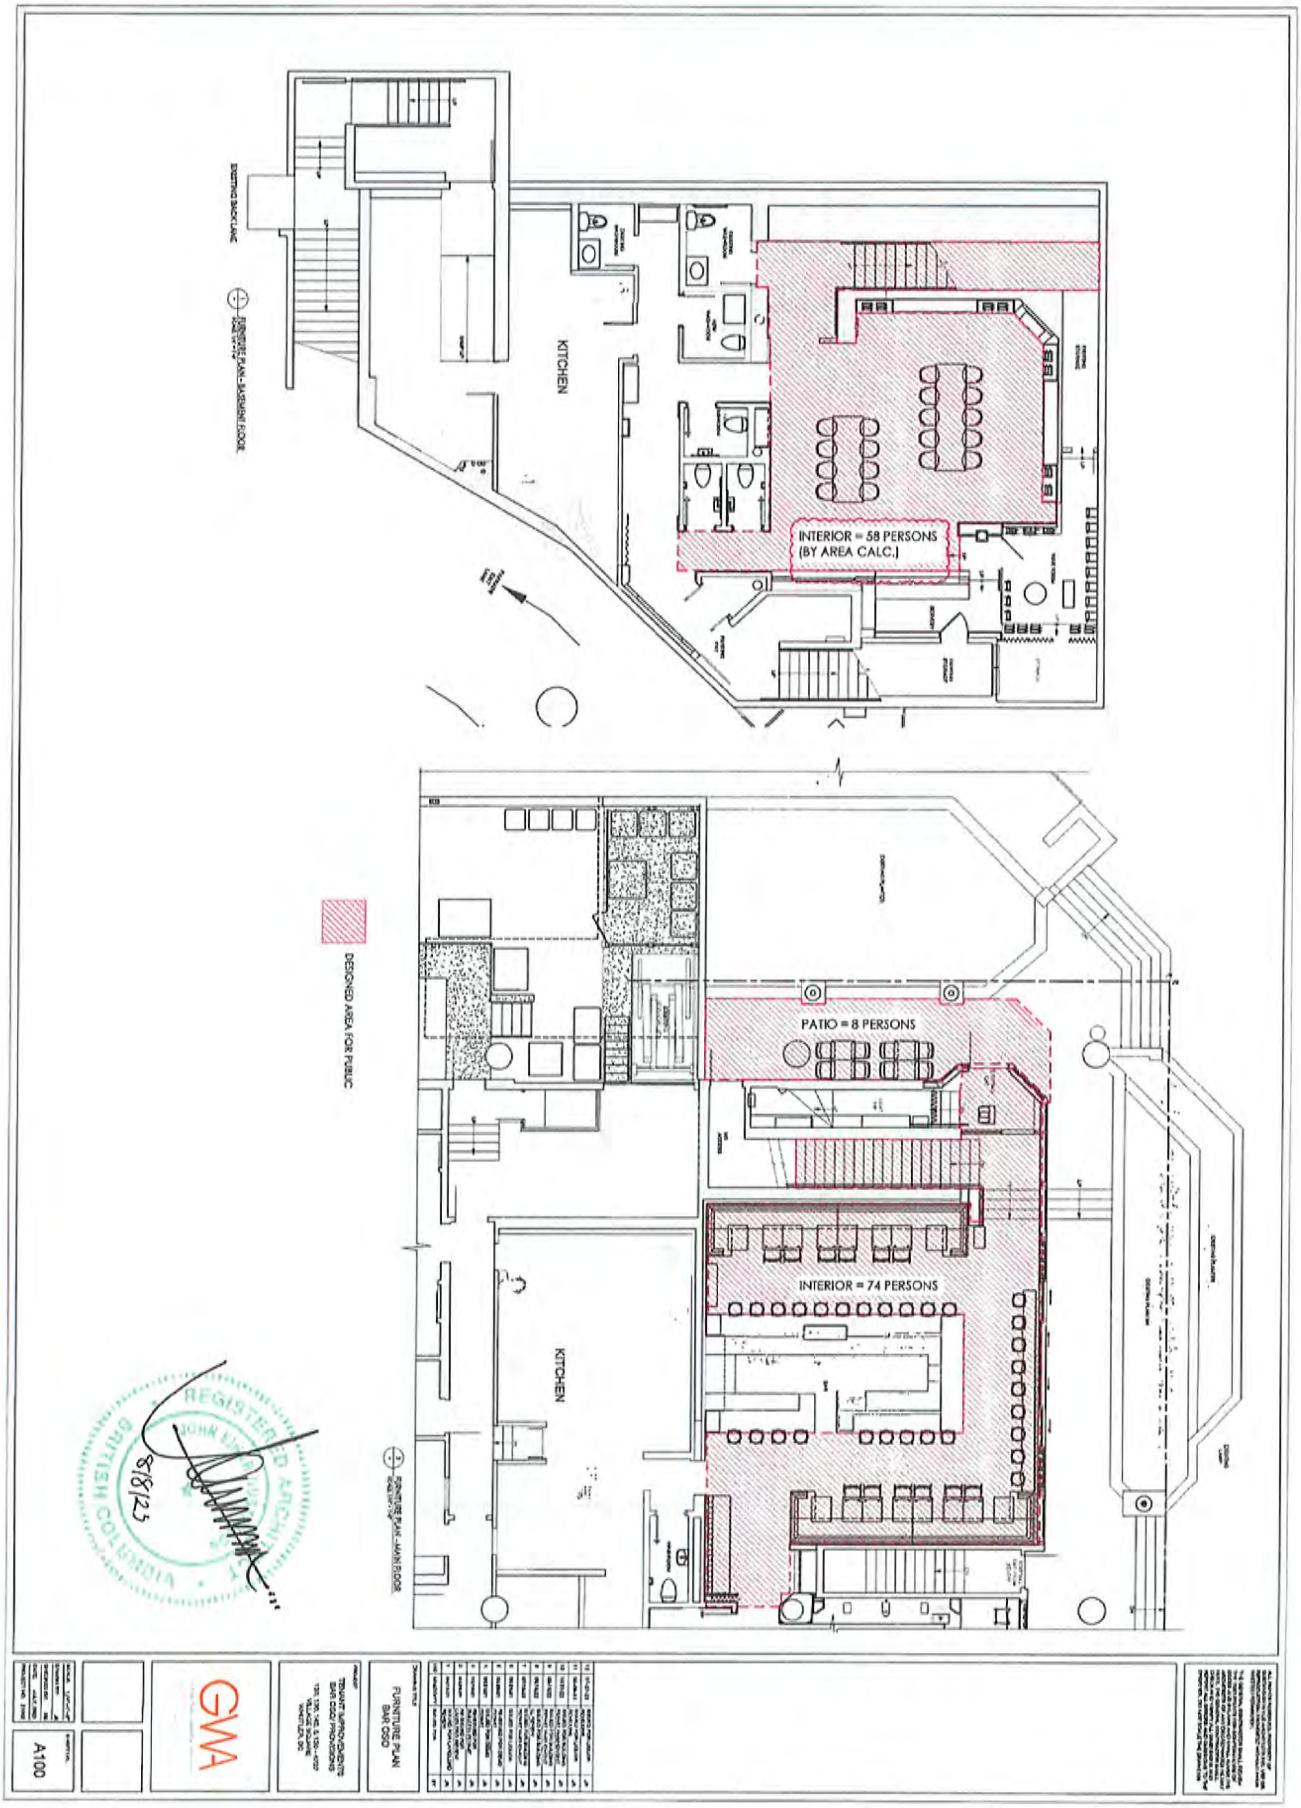
KITCHEN
INTERIOR = 58 PERSONS
(BY AREA CALC.)
DESIGNED AREA FOR PUBLIC
PATIO = 8 PERSONS
INTERIOR = 74 PERSONS
KITCHEN
REGISTERED ARCHITECT
BRITISH COLUMBIA
8/8/25
A100
FURNITURE PLAN
BAR 000